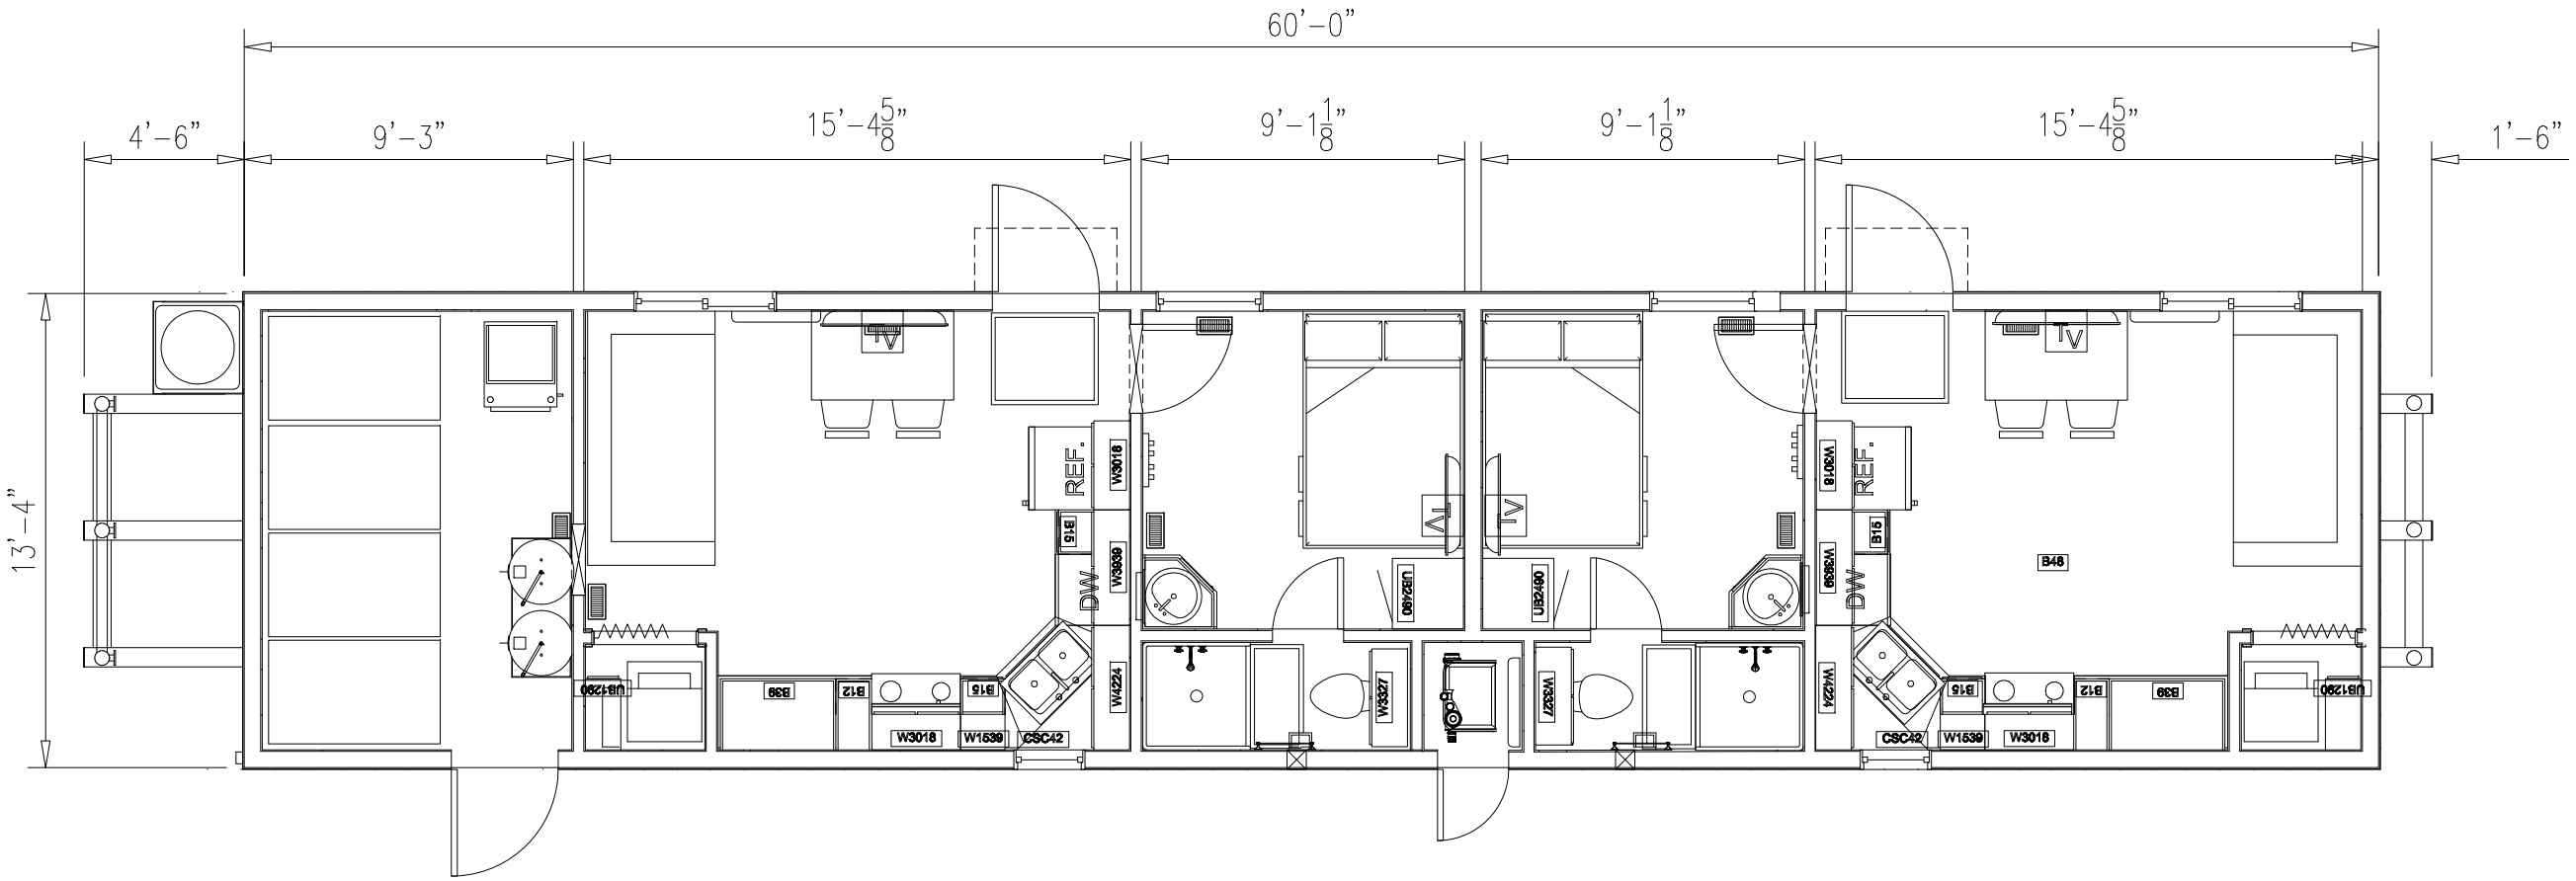

BRITCO STRUCTURES, 2011
THIS DRAWING IS SOLELY THE PROPERTY OF BRITCO STRUCTURES. ANY PERSON HAVING POSSESSION OF THIS DRAWING SHALL NOT:
a) COPY OR REPRODUCE IT BY ANY MEANS,
b) MODIFY OR AMEND ITS CONTENTS, OR
c) DELIVER OR DISTRIBUTE IT TO THIRD PARTIES
WITHOUT HAVING FIRST OBTAINED THE EXPRESS WRITTEN CONSENT OF BRITCO STRUCTURES.
21690 Smith Crescent, Langley BC V2Y 2R1
(604) 888-2000

No	Date	Revision	By
0	16SEP13	ISSUE FOR BID	STR

Title 13'-4"X60' DBL END WELLSITE

Drawn by STR	Date 30AUG13	Scale 3/16"=1'
Checked by	Drwg. No: 313323-01	Ref. No: –

britco
BUILDING INNOVATION